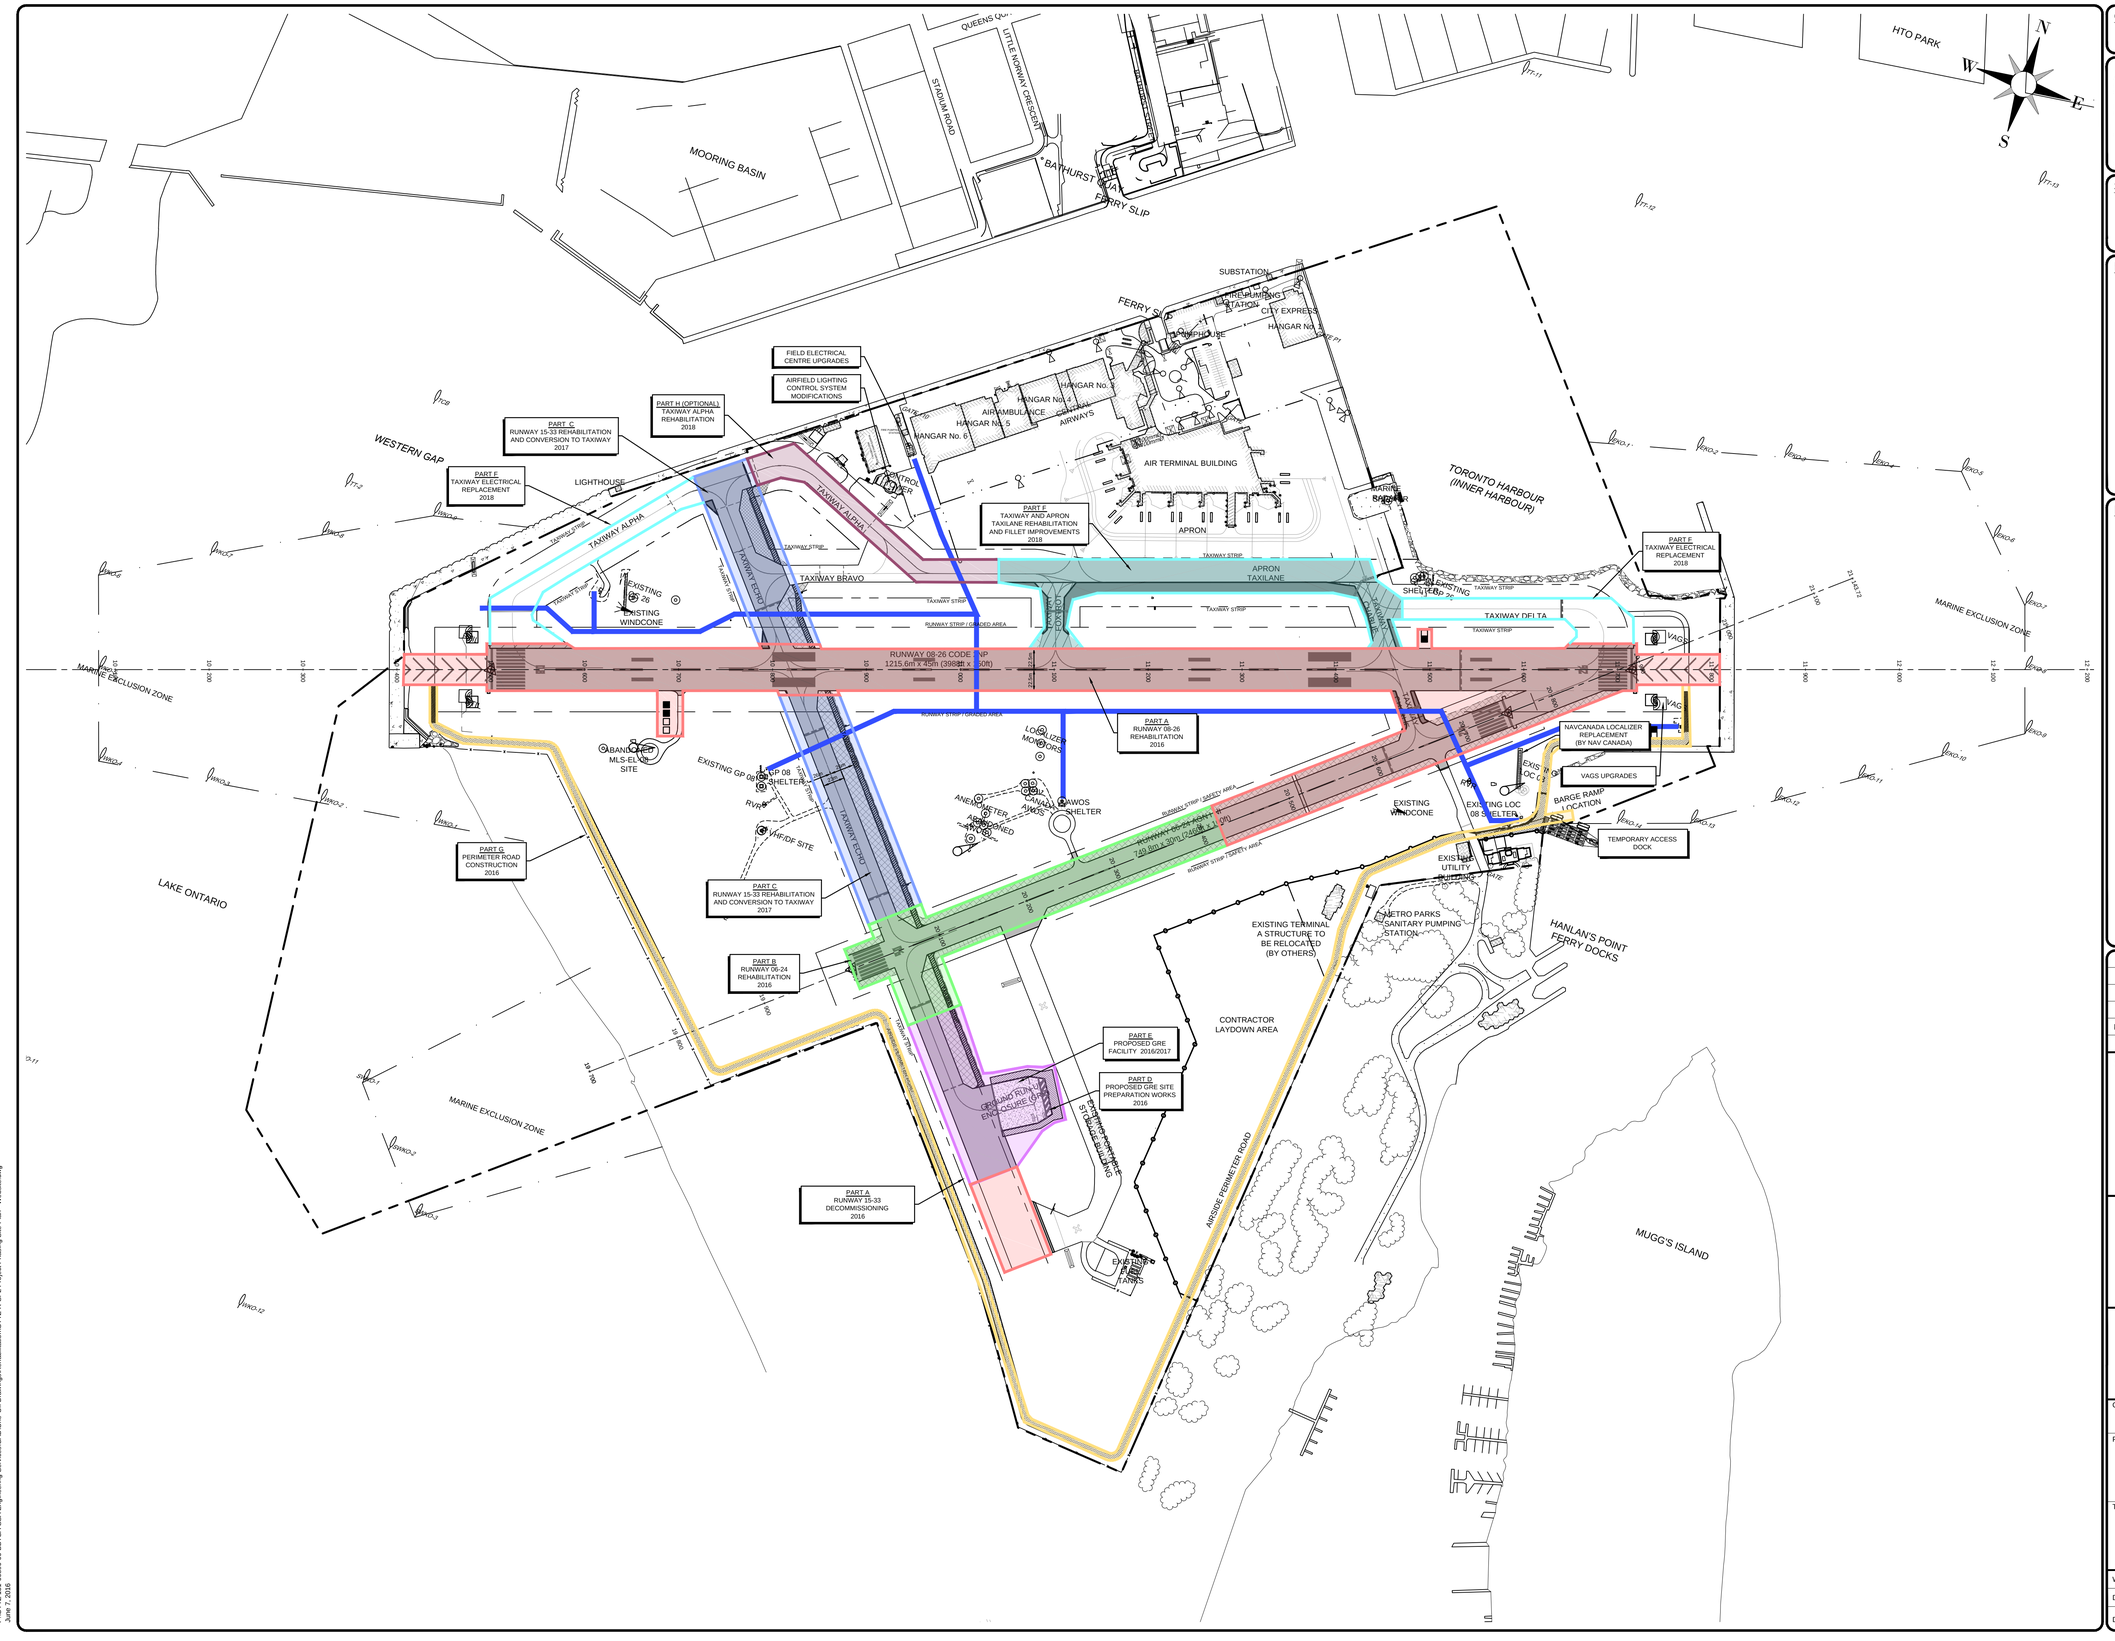

Copyright Reserved

THE COPYRIGHTS TO ALL DESIGNS AND DRAWINGS ARE THE PROPERTY OF WSP CANADA INC. REPRODUCTION OR USE FOR OTHER THAN THAT AUTHORIZED BY WSP CANADA INC. IS FORBIDDEN.

Notes

A. BASE DRAWINGS PROVIDED BY PORTS TORONTO
B. TOPOGRAPHICAL SURVEY COMPLETED FEBRUARY - DECEMBER, 2015 BY M.R.M SURVEYING LTD.
C. THIS DRAWING SET IS NOT TO BE USED FOR CONSTRUCTION UNLESS REVISED "ISSUED FOR CONSTRUCTION".
D. ALL UNITS IN METRES UNLESS OTHERWISE NOTED.
E. PAVEMENT DESIGN COMPLETED BY GOLDER ASSOCIATES. REFER TO REPORT " *BILLY BISHOP TORONTO CITY CENTRE AIRPORT - PAVEMENT DESIGN FOR REHABILITATION OF VARIOUS AIRSIDE PAVEMENTS* " DATED FEBRUARY 16, 2016, REPORT No. 1405061.
F. IT SHALL BE THE CONTRACTOR'S RESPONSIBILITY TO ENSURE THAT UTILITY LOCATES HAVE BEEN COMPLETED PRIOR TO COMMENCING ANY UNDERGROUND WORK WITHIN THE CONSTRUCTION LIMITS. ALL EXISTING STRUCTURES, FIXTURES AND OTHER UNDERGROUND UTILITIES WITHIN THE CONSTRUCTION LIMITS SHALL BE PROTECTED DURING CONSTRUCTION.
G. CONTRACTOR TO MAINTAIN SURFACE/SUBSURFACE DRAINAGE AT ALL TIMES DURING CONSTRUCTION.

Scale 1:3000

25 0 25 50 100 150 250 METRES

100 0 100 250 750 FEET

Key Plan

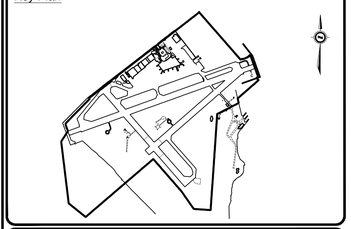

Legend

- AIRPORT PROPERTY BOUNDARY
- RUNWAY CENTRELINE
- MARINE EXCLUSION ZONE
- EXISTING FENCELINE
- EXISTING LINE MARKING
- EXISTING TREELINE
- ASPHALT REMOVAL
- PAVEMENT REHABILITATION
- 50mm MILL AND PAVE REHABILITATION
- PAVEMENT EXPANSION
- SERVICE ROAD
- PART A - RUNWAY 08-26
- PART B - RUNWAY 06-24
- PART C - RUNWAY 15-33 CONVERSION
- PART D/E - GRE FACILITY AND SITEWORKS
- PART F - APRON TAXILANE AND TAXIWAY ALPHA / DELTA ELECTRICAL
- PART G - PERIMETER ROAD
- PART H - TAXIWAY ALPHA (OPTIONAL)

No.	DATE	DESCRIPTION	BY	APPD
C	JUN 8/16	ISSUED FOR REVIEW	ILR	BD

REVISION / ISSUE

Seals

PORTS TORONTO

WSP

Client: PORTSTORONTO

Project: AIRFIELD REHABILITATION PROGRAM

Title: PROJECT PHASING SITE PLAN

WSP Project No.	151-00890-00	Contract No.	2016-210-03
Design:	ILR	Checked:	BD
Drawn:	IFW	DRAWING No.	SP2

P:\CYTZ.151.00890.00 BBTCA SSA Engineering Services\CAD\One Off Drawings\Rehabilitation\CYTZ-R-SP2 Project Phasing Site Plan - Website.dwg
June 7, 2016